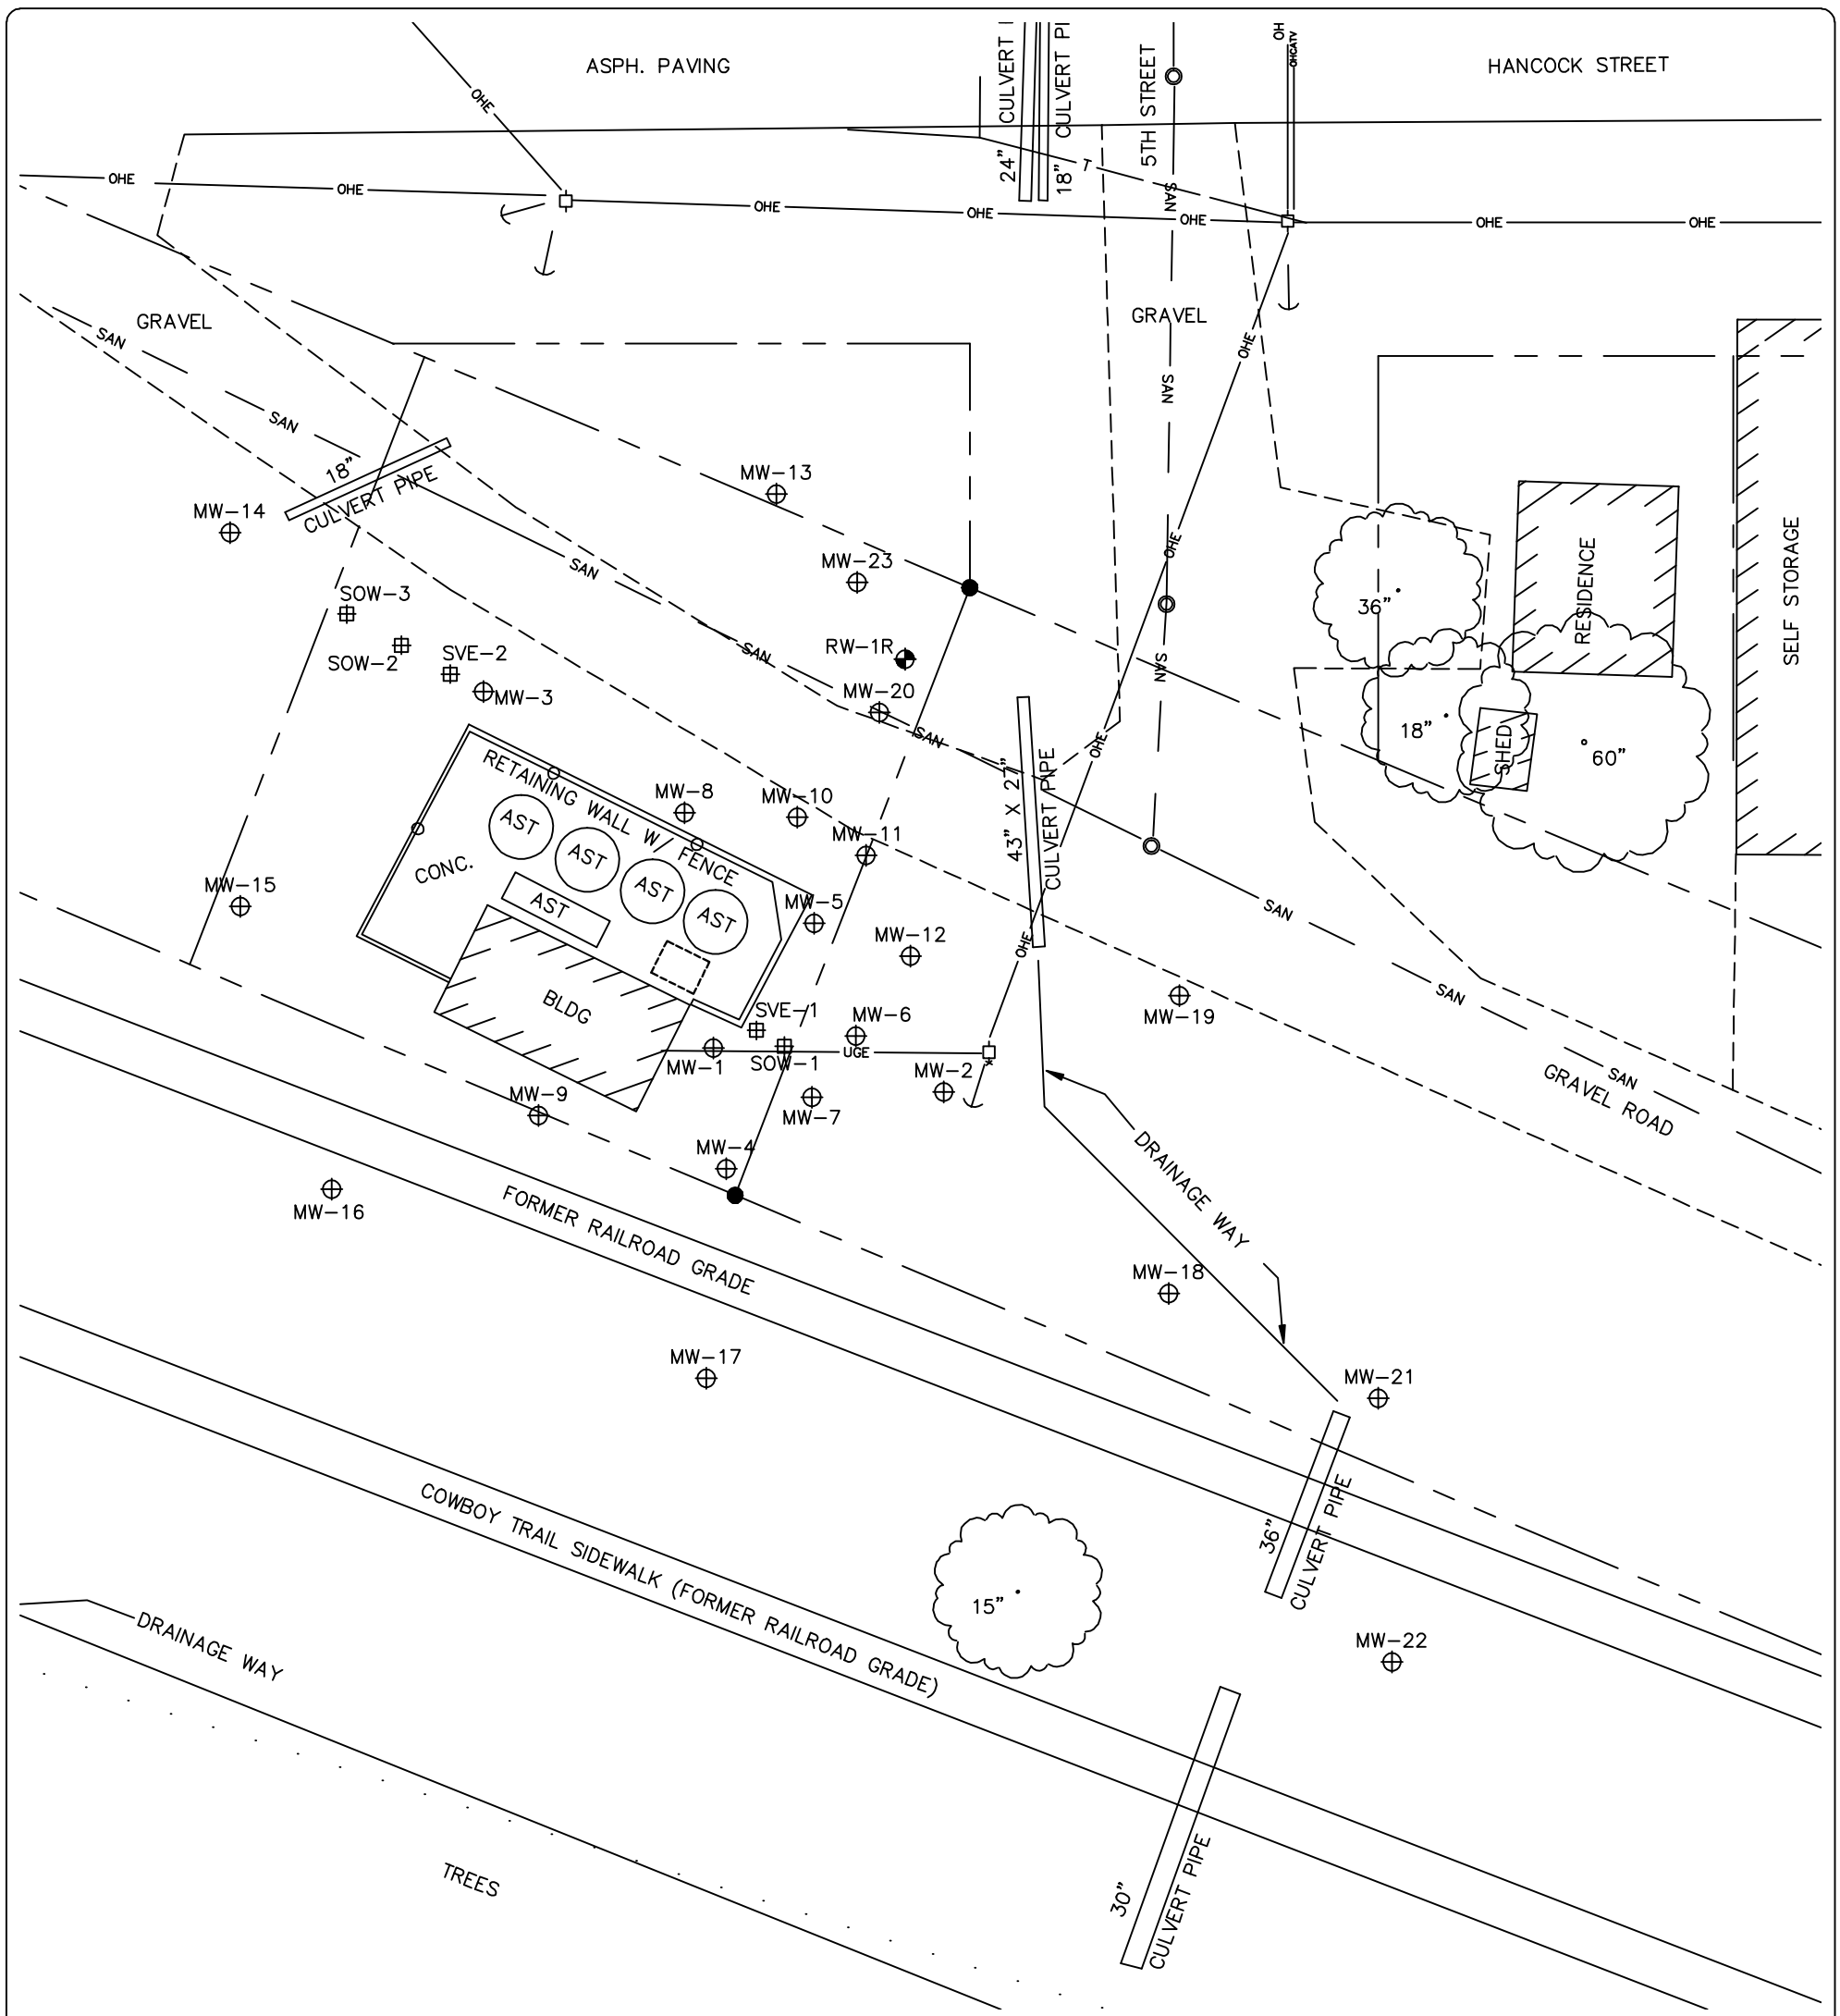

LEGEND

- MANHOLE
- LIGHT POLE
- GUY WIRE
- POWER POLE
- OHE — OVERHEAD ELECTRICAL
- UGE — UNDERGROUND ELECTRICAL
- FENCE
- SAN — SANITARY SEWER LINE
- STS — STORM SEWER LINE
- W — WATER LINE
- LOT LINE
- 24" — DECIDUOUS TREE, SIZE DENOTED
- MONUMENT FOUND, REBAR W/ PLASTIC CAP, L.S. 585, OR AS NOTED
- MONITORING WELL
- SVE EXTRACTION/OBSERVATION WELL
- RECOVERY WELL (4")
- FORMER UST AREA

WELL ID	NORTHING	EASTING	GROUND ELEVATION	TOP OF CASING ELEVATION
MW-1	4922.10	4956.71	1972.31	1972.08
MW-2	4914.82	4995.52	1971.84	1971.54
MW-3	4982.37	4917.63	1972.61	1972.26
MW-4	4901.84	4958.89	1972.56	1972.14
MW-5	4943.16	4973.84	1972.38	1972.09
MW-6	4924.34	4980.76	1972.91	1971.42
MW-7	4913.95	4973.40	1972.06	1971.77
MW-8	4961.84	4951.77	1972.59	1972.05
MW-9	4910.72	4927.11	1973.26	1972.93
MW-10	4961.17	4970.80	1972.25	1971.98
MW-11	4954.77	4982.65	1972.31	1972.11
MW-12	4937.77	4990.03	1971.97	1971.55
MW-13	4967.31	5015.81	1972.61	1972.24
MW-14	5009.40	4874.96	1972.86	1972.37
MW-15	4946.24	4876.80	1973.41	1972.96
MW-16	4898.36	4892.03	1973.34	1972.82
MW-17	4866.30	4955.36	1970.82	1970.46
MW-18	4880.57	5033.53	1970.75	1970.48
MW-19	4930.98	5035.42	1971.50	1971.26
MW-20	4978.88	4984.68	1971.64	1971.17
MW-21	4862.94	5069.07	1970.84	1970.43
MW-22	4818.47	5071.23	1969.42	1969.26
MW-23	5000.79	4981.31	1972.14	1971.77
SOW-1	4922.48	4968.26	1972.05	1971.56
SOW-2	4990.29	4903.89	1972.59	1972.22
SOW-3	4995.53	4894.59	1972.81	1972.44
SVE-1	4925.30	4963.87	1972.24	1971.98
SVE-2	4985.23	4912.73	1972.30	1972.27

NOTES:

1.) UNDERGROUND UTILITIES SHOWN ON THIS DRAWING WERE SURVEYED FROM POINTS LOCATED IN THE FIELD FROM THE LOCAL UTILITY COMPANIES FIELD LOCATORS OR WERE COMPILED FROM DRAWINGS SUPPLIED BY THE LOCAL UTILITY COMPANIES AND PUBLIC WORKS DEPARTMENT, AND ARE SHOWN IN THEIR APPROXIMATE LOCATIONS. OTHER UNDERGROUND IMPROVEMENT EXIST IN THE AREA AND THEIR LOCATIONS ARE NOT SHOWN. CONTRACTORS MUST VERIFY PRESENCE AND LOCATION OF BURIED UTILITIES PRIOR TO DIGGING.

2.) PLUME EXTENTS ARE INTERPOLATED BETWEEN MEASURED VALUES OR CONCENTRATIONS AT MONITORING INSTRUMENTS TAKEN ON NOVEMBER 6 AND 7, 2006. ACTUAL SUBSURFACE CONDITIONS MAY VARY.

3.) DASHED LINES REPRESENT ESTIMATED CONTOURS BEYOND MONITORING WELLS.

4.) MAP DEVELOPED FROM SURVEY CONDUCTED BY JEO CONSULTING IN NOVEMBER 2006.

UTILITY CONTACTS:

ELECTRICITY -- Nebraska Public Public District (877-275-6733)
GAS -- Kinder Morgan (1-800-563-0012)
TELEPHONE -- Qwest (1-800-526-3557)
WATER AND SAN. SEWER -- City of O'Neill (402) 336-3640

BENCH MARK:

Top Center Bolt
City of O'Neill Fire Hydrant Labeled No. 13
Northeast Corner East Hancock and Hwy 281
Elevation 1978.13

0 30
Approximate Scale (Feet)
Scale factor= 360

N

R0 PAI 1/12/07

SITE MAP
BREWSTER OIL
5TH AND HANCOCK STREETS
O'NEILL, NEBRASKA

Project Mngr: MBR	Terracon	Project No. 05057084	
Designed By: MBR		Scale: AS SHOWN	
Drawn By: PAI	2211 S. 156th Circle Omaha, NE 68130	File No. 05057084C04	
Checked By: MBR		Date: DECEMBER 2006	
Approved By: MEH	Figure No. 2		