JOB NO. 08-034

A DRAWING OF

NORTH JEFFERS PETROLEUM SITE

LOCATED IN BLOCKS 23, 24, 25, 35, 36, 37, 38, 53, 54, 55, AND 56 ORIGINAL TOWN OF NORTH PLATTE, LINCOLN COUNTY, NEBRASKA

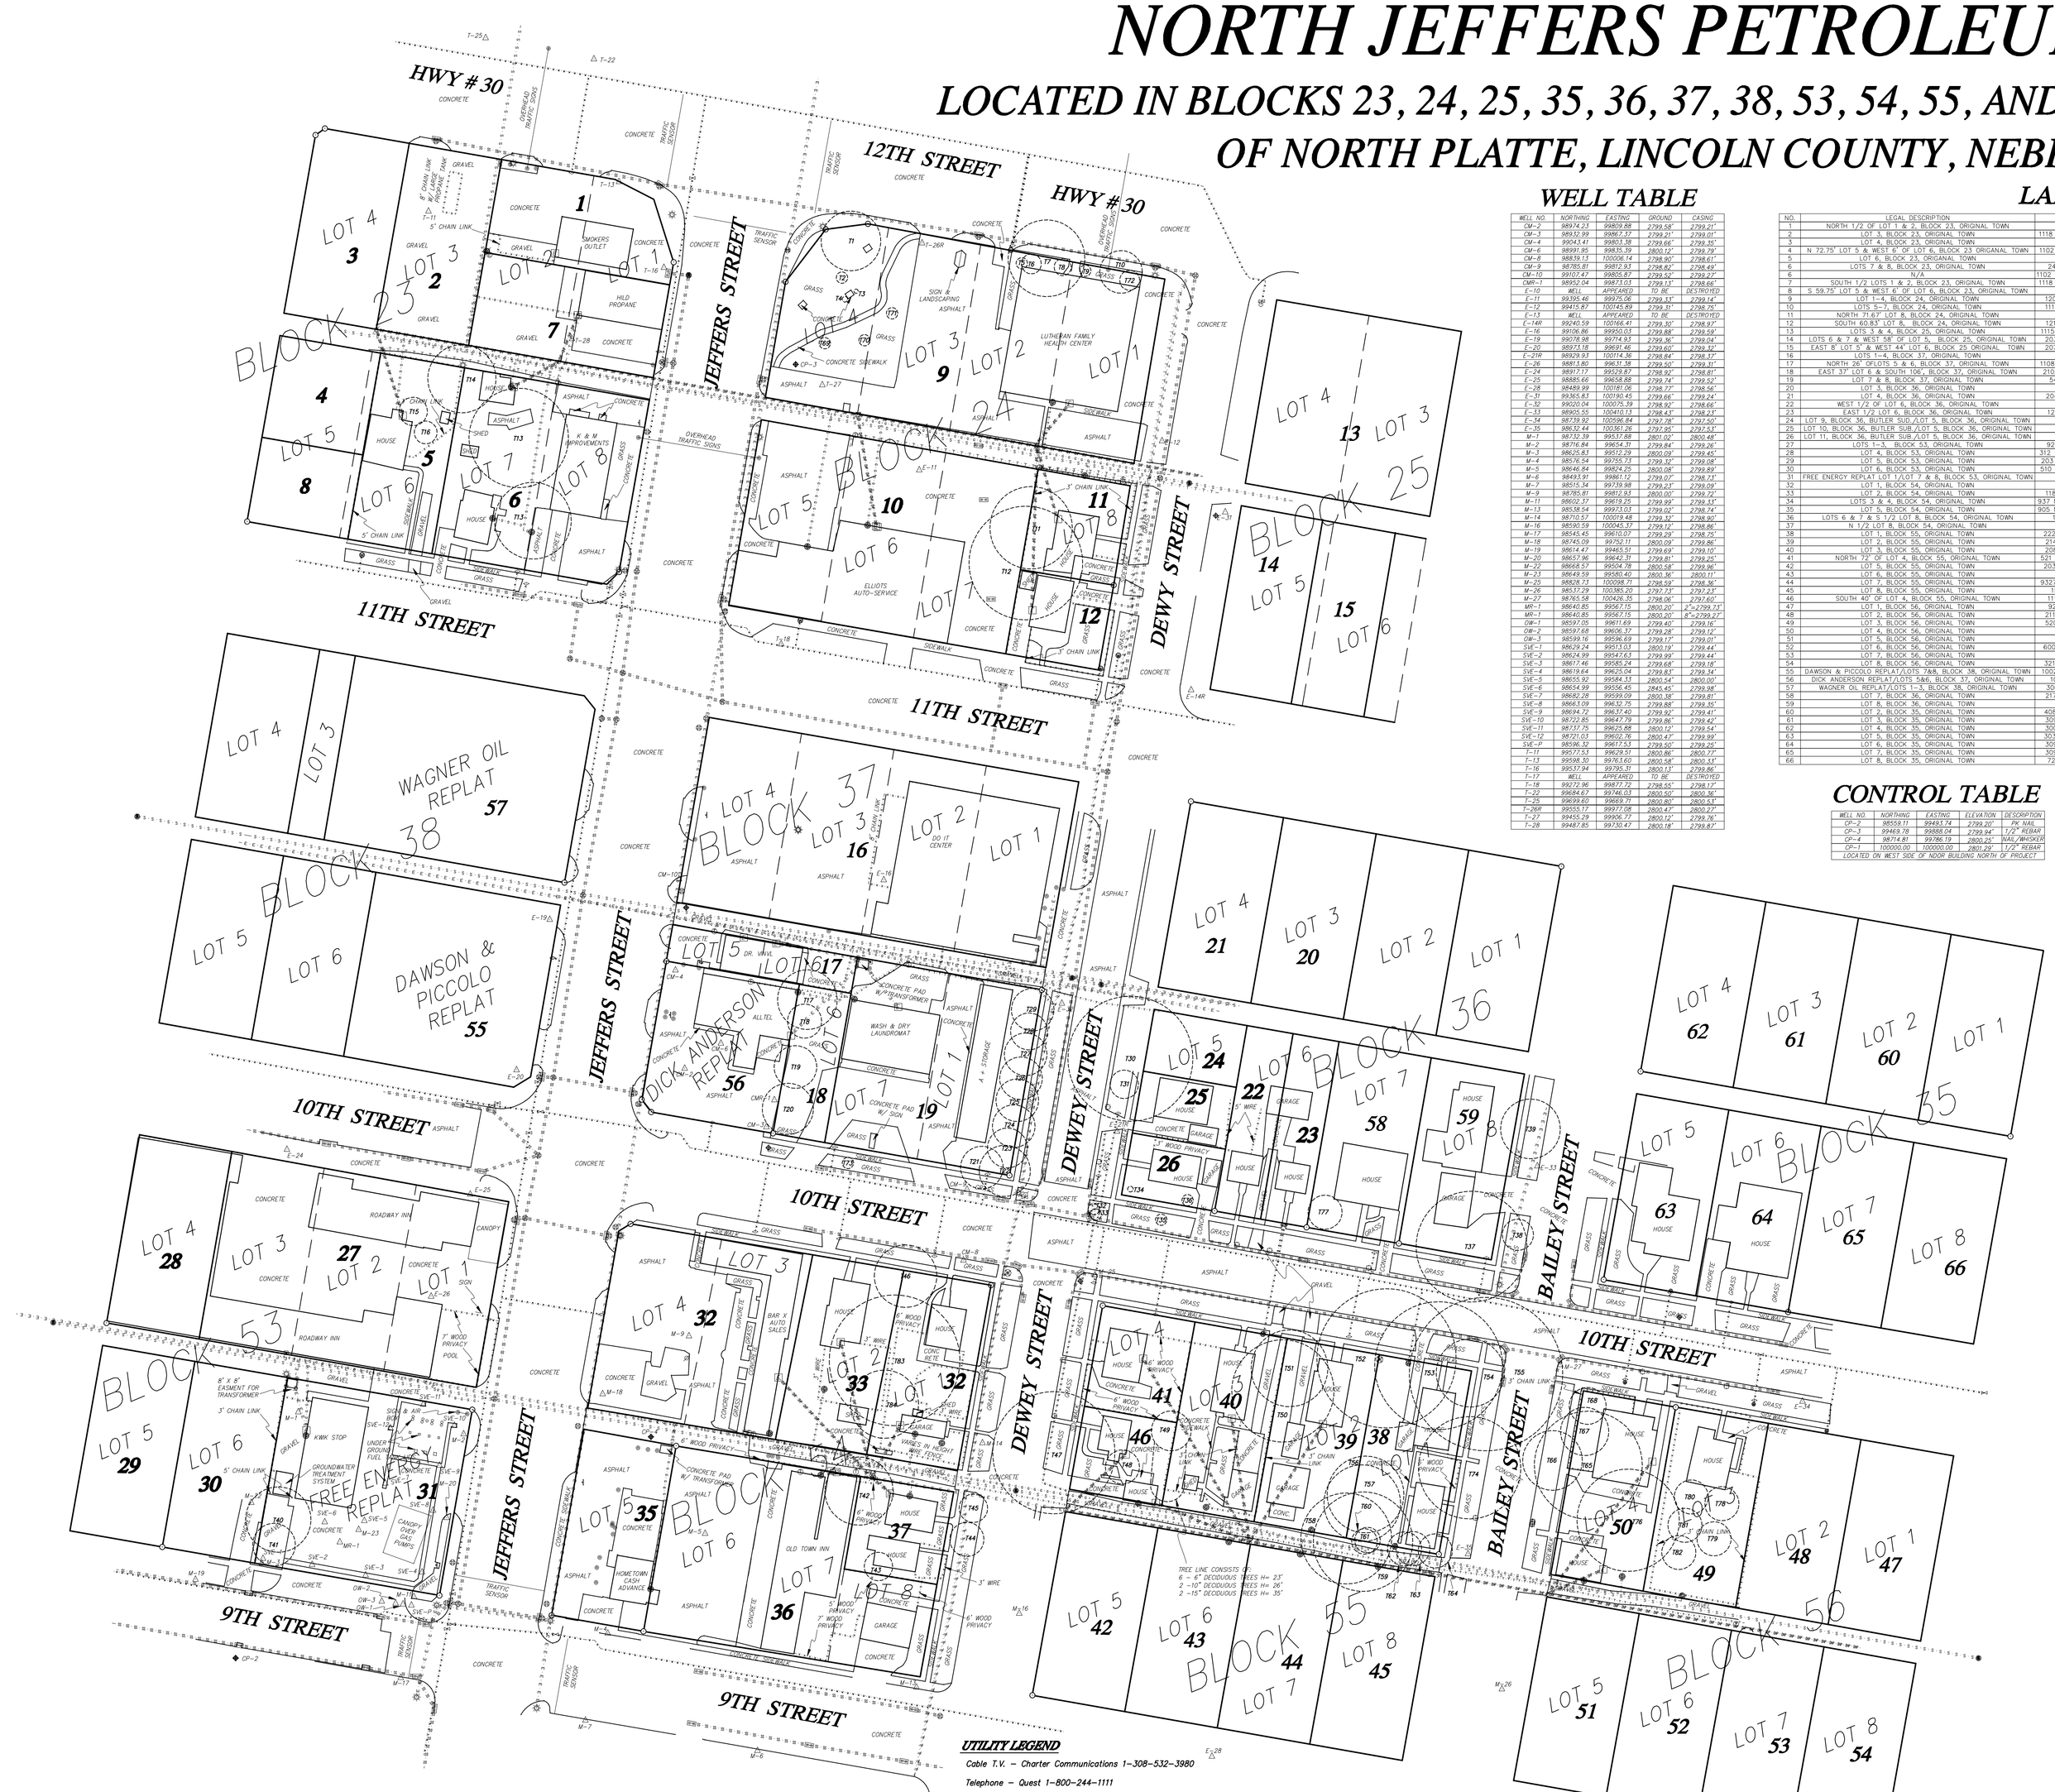

WELL TABLE

WELL NO.	NORTHING	EASTING	GROUND	CASING
CM-2	98974.23	99859.68	2799.58'	2799.21'
CM-3	98932.99	99867.37	2799.21'	2799.05'
CM-4	99043.41	99853.58	2799.66'	2799.35'
CM-6	98991.95	99835.39	2800.12'	2799.79'
CM-8	98878.13	100006.14	2798.67'	2798.61'
CM-9	98785.81	99812.93	2798.82'	2798.49'
CM-10	99012.47	99805.87	2799.53'	2799.27'
CMR-1	98952.04	99813.03	2799.13'	2798.66'
C-10	WELL	APPEARED	TO BE	DESTROYED
C-11	99395.46	99975.06	2799.34'	2799.14'
C-12	99411.57	99849.49	2799.81'	2798.75'
C-13	WELL	APPEARED	TO BE	DESTROYED
C-14R	99240.59	100164.47	2799.30'	2798.97'
C-16	99106.88	99950.03	2799.88'	2799.59'
C-19	99074.48	99975.34	2799.36'	2799.04'
C-20	98973.18	99991.46	2799.68'	2799.35'
C-21R	98929.83	100114.32	2798.84'	2798.37'
C-26	98811.80	99871.38	2799.50'	2799.31'
C-24	98917.17	99979.87	2798.97'	2798.81'
C-25	98885.66	99858.88	2799.74'	2799.52'
C-28	98469.14	100191.06	2798.77'	2798.56'
C-31	99365.83	100190.45	2799.66'	2799.24'
C-32	99035.04	100175.39	2798.97'	2798.68'
C-33	98905.55	100410.13	2798.43'	2798.17'
C-34	98739.92	100386.84	2797.78'	2797.50'
C-35	98632.44	100381.26	2797.96'	2797.53'
M-1	98732.39	99537.68	2801.02'	2800.48'
M-2	98716.84	99634.31	2799.84'	2799.26'
M-3	98625.83	99512.29	2800.00'	2799.45'
M-4	98576.54	99755.73	2799.33'	2799.08'
M-5	98446.64	99824.74	2800.08'	2799.89'
M-6	98493.91	99861.12	2799.07'	2798.73'
M-7	98551.24	99736.98	2799.23'	2799.09'
M-9	98785.81	99812.93	2800.00'	2799.72'
M-11	98585.42	99819.25	2799.29'	2799.03'
M-13	98538.54	99973.03	2799.20'	2798.74'
M-14	98710.12	100094.48	2799.18'	2798.80'
M-16	98590.59	100045.37	2799.12'	2798.86'
M-17	98545.49	99810.07	2799.20'	2798.75'
M-18	98745.09	99752.11	2800.09'	2799.86'
M-19	98621.47	99865.57	2799.60'	2799.10'
M-20	98657.96	99642.31	2799.81'	2799.25'
M-22	98664.57	99604.78	2800.05'	2799.86'
M-23	98649.59	99580.40	2800.36'	2800.11'
M-25	98628.31	100398.71	2798.00'	2798.36'
M-26	98537.79	100385.20	2797.73'	2797.27'
M-27	98765.56	100436.35	2799.23'	2799.07'
MR-1	98640.85	99567.15	2800.20'	2*-2799.73'
MR-1	98640.85	99567.15	2800.20'	2*-2799.73'
OW-1	98597.05	99617.69	2799.49'	2799.16'
OW-2	98597.68	99606.37	2799.23'	2799.12'
OW-3	98599.16	99596.69	2799.17'	2799.01'
SVE-1	98629.24	99573.03	2800.10'	2799.44'
SVE-2	98624.99	99547.63	2799.99'	2799.44'
SVE-3	98617.46	99585.24	2799.68'	2799.18'
SVE-4	98619.64	99625.04	2799.83'	2799.36'
SVE-5	98655.92	99484.31	2800.54'	2800.00'
SVE-6	98654.99	99506.45	2845.45'	2799.98'
SVE-7	98662.39	99599.09	2800.30'	2799.81'
SVE-8	98664.09	99632.75	2799.88'	2799.35'
SVE-9	98634.12	99617.40	2799.88'	2799.41'
SVE-10	98722.85	99647.79	2799.86'	2799.42'
SVE-11	98737.75	99629.68	2799.83'	2799.54'
SVE-12	98721.03	99603.78	2800.47'	2799.99'
SVE-13	98596.34	99617.53	2799.50'	2799.25'
T-11	99377.53	99628.51	2800.86'	2800.72'
T-13	99398.30	99761.60	2800.58'	2800.37'
T-16	99537.94	99795.31	2800.13'	2799.86'
T-17	WELL	APPEARED	TO BE	DESTROYED
T-18	99272.96	99877.72	2798.55'	2798.17'
T-22	99664.61	99746.03	2800.50'	2800.36'
T-25	99699.60	99669.71	2800.80'	2800.53'
T-26R	99555.73	99977.08	2800.47'	2800.22'
T-27	99455.29	99906.77	2800.12'	2799.76'
T-28	99487.85	99730.41	2800.18'	2799.87'

LAND OWNER TABLE

NO.	LEGAL DESCRIPTION	ADDRESS	NAME OF OWNER	TELEPHONE
1	NORTH 1/2 OF LOT 1 & 2, BLOCK 23, ORIGINAL TOWN	2102 Spruce Rd Mc Cook, NE	SMOKERS OUTLET/JOHN & ELIZABETH NOTHNAGEL	(308) 345-5462
2	LOT 3, BLOCK 23, ORIGINAL TOWN	1118 North Jeffers Street, North Platte,NE 69101	HILD PROPANE CO., INC	(308) 532-4085
3	LOT 4, BLOCK 23, ORIGINAL TOWN	N/A	MARVIN A. & VIVIAN L. HANSEN	N/A
4	N 72.75' LOT 5 & WEST 6' OF LOT 6, BLOCK 23 ORIGINAL TOWN	1102 N Jeffers St North Platte, NE 69101-3029	K-M, LLC	(308) 534-2250
5	LOT 6, BLOCK 23, ORIGINAL TOWN	N/A	MYRLIN REAL ESTATES INVESTORS, LLC	N/A
6	LOTS 7 & 8, BLOCK 23, ORIGINAL TOWN	2401 E D St North Platte, NE 69101-6640	MARILYN J. SWANSON	(308) 534-4843
6	N/A	1102 North Jeffers Street, North Platte, NE 69101	K & M IMPROVEMENTS	(308) 534-2250
7	SOUTH 1/2 LOTS 1 & 2, BLOCK 23, ORIGINAL TOWN	1118 North Jeffers Street,North Platte, NE 69101	CHIEN HILD LP GAS COMPANY, INC	(308) 532-4085
8	S 59.75' LOT 5 & WEST 6' OF LOT 6, BLOCK 23, ORIGINAL TOWN	N/A	ARRON J. HAAG	N/A
9	LOT 1-4, BLOCK 24, ORIGINAL TOWN	120 E 12th St North Platte, NE 69101-2365	OMAHA CHURCH CENTER, INC	(308) 532-0587
10	LOTS 5-7, BLOCK 24, ORIGINAL TOWN	111 East 11th Street, North Platte, NE 69101	ELLIOTS AUTO SERVICE/JAMES A. ELLETT	(308) 532-3170
11	NORTH 71.67' LOT 8, BLOCK 24, ORIGINAL TOWN	N/A	PASQUALE & LAVINA C. DEVINO	N/A
12	SOUTH 60.83' LOT 8, BLOCK 24, ORIGINAL TOWN	121 E 11th St North Platte, NE 69101-3055	DENNIS G. & JANET M. RAZES	(308) 532-7444
13	LOTS 3 & 4, BLOCK 25, ORIGINAL TOWN	1115 N Dewey St North Platte, NE 69101-3064	HENRY D. & SHIRLEY M. RODEWAY	(308) 532-6472
14	LOTS 6 & 7 & WEST 58' OF LOT 5, BLOCK 25, ORIGINAL TOWN	203 E 11th St North Platte, NE 69101-2302	NANCY A. STEINBERG	(308) 534-7714
15	EAST 8' LOT 5 & WEST 44' LOT 6, BLOCK 25, ORIGINAL TOWN	207 E 11th St North Platte, NE 69101-2302	ELIZABETH L. GALBREATH	(308) 532-3648
16	LOTS 1-4, BLOCK 37, ORIGINAL TOWN	1021 N Jeffers North Platte, NE 69101	DO IT CENTER/1021, LLC	(308) 534-3648
17	NORTH 26' OFLOTS 5 & 6, BLOCK 37, ORIGINAL TOWN	1108 Sherman Ct North Platte, NE 69101-6454	RON D. & CAROL L. NORGAARD	(308) 534-6575
18	EAST 37' LOT 6 & SOUTH 106', BLOCK 37, ORIGINAL TOWN	2102 W 18th St North Platte, NE 69101-2189	TIM V. & ALLISON G. O'NEILL	(308) 534-2350
19	LOT 7 & 8, BLOCK 37, ORIGINAL TOWN	5421 S Buffalo Rd North Platte, NE 69101	RCR PROPERTIES	(308) 534-7223
20	LOT 1, BLOCK 36, ORIGINAL TOWN	N/A	WILBER JAY & MARILYN ANN KOHL	N/A
21	LOT 4, BLOCK 36, ORIGINAL TOWN	204 E 11th St North Platte, NE 69101-2301	HENRY L. SOTO & RUTH MABEL	(308) 532-7484
22	WEST 1/2 OF LOT 6, BLOCK 36, ORIGINAL TOWN	707 Dudley St Arapahoe, NE 68922	JEFFERY L. OTTO	(308) 962-7925
23	EAST 1/2 LOT 6, BLOCK 36, ORIGINAL TOWN	1202 W E St North Platte, NE 69101-5044	RUSSEL G. & CATHY M. HOUGAN	(308) 534-2353
24	LOT 9, BLOCK 36, BUTLER SUB./LOT 5, BLOCK 36, ORIGINAL TOWN	N/A	SHERRY R. JENNINGS & ROBERT P. BEST	N/A
25	LOT 10, BLOCK 36, BUTLER SUB./LOT 5, BLOCK 36, ORIGINAL TOWN	N/A	GARY DEAN & DANIEL MESERAULL	N/A
26	LOT 11, BLOCK 36, BUTLER SUB./LOT 5, BLOCK 36, ORIGINAL TOWN	N/A	MERLE D. HUDSON	N/A
27	LOTS 1-3, BLOCK 53, ORIGINAL TOWN	920 North Jeffers ; North Platte, NE 69101	ROADWAY INN/YEN CHI SUN	(308) 532-2313
28	LOT 4, BLOCK 53, ORIGINAL TOWN	312 S Dewey St, Apt 12 North Platte, NE 69101	ALAN J. ERICKSON	N/A
29	LOT 5, BLOCK 53, ORIGINAL TOWN	203 W Eighth St North Platte, NE 69101-3003	WILLIAM J. CROOKS	(308) 532-3953
30	LOT 6, BLOCK 53, ORIGINAL TOWN	510 Centennial, Apt 110 North Platte, NE 69101	DORTHY M. & FLOYD COBB	(308) 532-2029
31	FREE ENERGY REPLAT LOT 1/LOT 7 & 8, BLOCK 53, ORIGINAL TOWN	702 E 4th St, North Platte, NE	KWIK STOP/FREE ENERGY, INC.	(308) 534-9339
32	LOT 1, BLOCK 54, ORIGINAL TOWN	122 E 10Th Street North Platte, NE 69101	DONALD D. & BESSIE L. NICHOLSON	(308) 532-9528
33	LOT 2, BLOCK 54, ORIGINAL TOWN	118 E 10th St North Platte, NE 69101-3052	CHRIS A. & DONNITA L. DEAVER	(308) 534-1431
34	LOTS 3 & 4, BLOCK 54, ORIGINAL TOWN	837 North Jeffers Street, North Platte, NE 69101	BAR X AUTO SALES/GARY A. KEENY	(308) 532-0666
35	LOT 5, BLOCK 54, ORIGINAL TOWN	905 North Jeffers Street, North Platte, NE 69101	HOME TOWN CASH/N.P. HOMETOWN, LLC	(308) 534-3020
36	LOTS 6 & 7 & 1/2 OF LOT 8, BLOCK 54, ORIGINAL TOWN	115 N Jeffers St North Platte, NE 69101	OLD TOWN INN/7991 RENTALS, INC.	(308) 532-0664
37	N 1/2 LOT 8, BLOCK 54, ORIGINAL TOWN	N/A	GLADYS B. & ROBERT L. SCOTT	N/A
38	LOT 1, BLOCK 55, ORIGINAL TOWN	222 E 10Th St North Platte, NE 69163-0085	GERALD R. & DANN E. NICHOLSON	(308) 532-6627
39	LOT 2, BLOCK 55, ORIGINAL TOWN	214 E 10th St North Platte, NE 69101-3133	LAURA J. FARR	N/A
40	LOT 3, BLOCK 55, ORIGINAL TOWN	208 E 10th St North Platte, NE 69101-3133	FRANK E. & LOLLEN A. SAVAGE	(308) 532-1434
41	NORTH 72' OF LOT 4, BLOCK 55, ORIGINAL TOWN	521 S Bailey Ave North Platte, NE 69101-5502	OTILIO & FELIGITAS PEREZ	(308) 532-8904
42	LOT 5, BLOCK 55, ORIGINAL TOWN	203 E North St North Platte, NE 69101-3122	CLIVE M. & TREVA M. LYNES	(308) 532-7369
43	LOT 6, BLOCK 55, ORIGINAL TOWN	N/A	DARBY K. STEVENS	N/A
44	LOT 7, BLOCK 55, ORIGINAL TOWN	9327 W Front Rd North Platte, NE 69101-1382	ARTHUR SAATHOFF	(308) 532-0633
45	LOT 8, BLOCK 55, ORIGINAL TOWN	1521 W 17TH ST. North Platte, NE 69101	TERRI HOFELDT	(308) 532-6860
46	SOUTH 40' OF LOT 4, BLOCK 55, ORIGINAL TOWN	1111 Lake Ave Gothenburg, NE 69138-1904	RONALD & KIMBERLY SIMMONS	N/A
47	LOT 1, BLOCK 56, ORIGINAL TOWN	920 N Chestnut St North Platte, NE 69101	NELS L. & LORETTA J. OLANO	(308) 534-2095
48	LOT 2, BLOCK 56, ORIGINAL TOWN	211 West Third Street North Platte, NE 69101	CITY OF NORTH PLATTE HOUSING AUTHORITY	(308) 535-6724
49	LOT 3, BLOCK 56, ORIGINAL TOWN	520 E 10th St North Platte, NE 69101-3139	SONJA KAY BOYLES	N/A
50	LOT 4, BLOCK 56, ORIGINAL TOWN	N/A	LUCINDA K. FORRESTER	N/A
51	LOT 5, BLOCK 56, ORIGINAL TOWN	N/A	MYRLIN REALESTATE INVESTORS, LLC	N/A
52	LOT 6, BLOCK 56, ORIGINAL TOWN	600 Frontier Dr North Platte, NE 69101-9018	THOMAS R. JR. & ELLEN D. DOLAN	(308) 532-0342
53	LOT 7, BLOCK 56, ORIGINAL TOWN	N/A	ROBERT P. JOHNSON	N/A
54	LOT 8, BLOCK 56, ORIGINAL TOWN	321 E Ninth St North Platte, NE 69101-3124	JAMIE EDWARD & ARLENE ROSE SONGSTER	(308) 532-8417
55	DAWSON & PICCOLO REPLAT/LOTS 7&8, BLOCK 38, ORIGINAL TOWN	1002 N. Jeffers Street, North Platte, NE 69101	PICCOLO LAW OFFICE/DAWSONPICCOLO, LLC	(308) 534-5623
56	DICK ANDERSON REPLAT/LOTS 1&5, BLOCK 37, ORIGINAL TOWN	1007 N Jeffers St North Platte, NE 69101	ALL TU/CHARLES L. & MARLYN C. ANDERSON	(308) 532-6330
57	WAGNER OIL REPLAT/LOTS 1-3, BLOCK 38, ORIGINAL TOWN	3002 S Jeffers St North Platte , NE 69101	BP STATION/WAGNER-WAGNER PARTNERSHIP	N/A
58	LOT 1, BLOCK 36, ORIGINAL TOWN	217 E 10th St North Platte, NE 69101-3134	FEDDE D. IRISH	(308) 532-1322
59	LOT 8, BLOCK 36, ORIGINAL TOWN	N/A	MARY E. FISHER	N/A
60	LOT 2, BLOCK 35, ORIGINAL TOWN	408 W 2nd St. North Platte, NE 69101-3805	RAYMOND J. & SHERLYN J. EDWARDS	N/A
61	LOT 3, BLOCK 35, ORIGINAL TOWN	309 E 10th St North Platte, NE 69101-3136	FONCE W. BRYNOFF	(308) 532-5459
62	LOT 4, BLOCK 35, ORIGINAL TOWN	300 E 11th St North Platte, NE 69101-2328	RONALD D. & ALICEA R. MURPHY	(308) 532-0645
63	LOT 5, BLOCK 35, ORIGINAL TOWN	303 E 10th St. Apt 1 North Platte, NE 69101	GORDON G. & SHIRLEE B. SMITH	(308) 532-1908
64	LOT 6, BLOCK 35, ORIGINAL TOWN	309 E 10th St North Platte, NE 69101-3136	FONCE W. BRYNOFF	(308) 532-5459
65	LOT 7, BLOCK 35, ORIGINAL TOWN	309 E 10th St North Platte, NE 69101-3136	RICK E. & GLENDA ROASCH	(308) 532-5459
66	LOT 8, BLOCK 35, ORIGINAL TOWN	720 S Sycamore St North Platte, NE 69101	BOLAN & VALERIE BROUILLETTE	N/A

CONTROL TABLE

WELL NO.	NORTHING	EASTING	ELEVATION	DESCRIPTION
OP-2	98559.71	99993.74	2799.22'	3" PK NAIL
OP-3	99469.18	99885.04	2799.94'	1/2" REBAR
OP-4	99764.81	99786.19	2800.62'	1/2" REBAR/RED
OP-1	100000.00	100000.00	2801.29'	1/2" REBAR

LOCATED ON WEST SIDE OF NORTH BUILDING NORTH OF PROJECT

TREE TABLE

TREE	TYPE	TRUNK	WIDTH	HEIGHT
T1	DECIDUOUS	30"	31'	33.5'
T2	SHRUB	N/A	4'	2.5'
T3	SHRUB	N/A	2'	1.5'
T4	SHRUB	N/A	2'	1.5'
T5	SHRUB	N/A	4'	2.5'
T6	SHRUB	N/A	7'	5.0'
T7	DECIDUOUS	18"	27'	21.0'
T8	SHRUB	N/A	6'	2.0'
T9	SHRUB	N/A	4'	2.0'
T10	DECIDUOUS	12"	15'	19.5'
T11	DECIDUOUS	36"	29'	35.5'
T12	DECIDUOUS	36"	4'	35.2'
T13	DECIDUOUS	30"	35'	45.5'
T14	DECIDUOUS	18"	24'	26.1'
T15	SHRUB	N/A	10'	10.0'
T16	SHRUB	N/A	8'	10.2'
T17	DECIDUOUS	18"	21'	34.6'
T18	DECIDUOUS	12"	12'	28.0'
T19	DECIDUOUS	12"	15'	21.5'
T20	DECIDUOUS	8"	18'	28.2'
T21	DECIDUOUS	12"	15'	27.0'
T22	DECIDUOUS	12"	18'	27.5'
T23	DECIDUOUS	10"	14'	22.5'
T24	DECIDUOUS	16"	15'	27.0'
T25	DECIDUOUS	30"	15'	27.0'
T26	DECIDUOUS	12"	15'	27.0'
T27	DECIDUOUS	12"	12'	27.5'
T28	DECIDUOUS	12"	12'	27.5'
T29	DECIDUOUS	12"	15'	21.8'
T30	DECIDUOUS	40"	44'	33.0'
T31	SHRUB	N/A	10'	6.0'
T32	SHRUB	N/A	5'	1.5'
T33	SHRUB	N/A	5'	1.5'
T34	SHRUB	N/A	2'	5.5'
T35	SHRUB	N/A	4'	1.5'
T36	SHRUB	N/A	4'	3.0'
T37	DECIDUOUS	24"	30'	38.9'
T38	CONIFEROUS	12"	11'	12.0'
T39	CONIFEROUS	12"	27'	23.0'
T40	DECIDUOUS	12"	27'	20.0'
T41	DECIDUOUS	12"	12'	18.0'
T42	DECIDUOUS	24"	24.0'	29.0'
T43	DECIDUOUS	4"	10.0'	24.0'
T44	DECIDUOUS	4"	12'	14.0'
T45	DECIDUOUS	4"	10'	11.0'
T46	DECIDUOUS	12"	32'	36.0'
T47	DECIDUOUS	30"	42'	36.0'
T48	DECIDUOUS	6"	12.0'	18.0'
T49	CONIFEROUS	10"	14'	18.0'
T50	DECIDUOUS	24"	30'	36.0'
T51	DECIDUOUS	24"	27'	36.0'
T52	DECIDUOUS	36"	48'	65.5'
T53	DECIDUOUS	36"	43'	49.7'
T54	DECIDUOUS	36"	33'	42.2'
T55	DECIDUOUS	36"	54'	54.7'
T56	DECIDUOUS	12"	27'	29.0'
T57	DECIDUOUS	30"	27'	36.3'
T58	DECIDUOUS	30"	30'	36.3'
T59	DECIDUOUS	30"	30'	12.0'
T60	DECIDUOUS	8"	9'	12.0'
T61	DECIDUOUS	18"	9'	46.0'
T62	DECIDUOUS	12"	12'	12.0'
T63	DECIDUOUS	12"	12'	12.0'
T64	DECIDUOUS	12"	12'	20.0'
T65	DECIDUOUS	30"	38'	59.3'
T66	DECIDUOUS	12"	21'	19.5'
T67	CONIFEROUS	12"	17'	43.4'
T68	CONIFEROUS	12"	12'	43.0'
T69	DECIDUOUS	1"	4'	8.0'
T70	DECIDUOUS	1"	4'	8.0'
T71	DECIDUOUS	1"	4'	8.0'
T72	SHRUB	N/A	4'	5.0'
T73	DECIDUOUS	2"	6'	10.2'
T74	DECIDUOUS	30"	36'	57.8'
T75	DECIDUOUS	12"	22'	25.0'
T76	DECIDUOUS	12"	30'	36.0'
T77	DECIDUOUS	6"	12'	15.0'
T78	DECIDUOUS	6"	12'	17.0'
T79	DECIDUOUS	6"	12'	17.0'
T80	DECIDUOUS	6"	12'	13.0'
T81	DECIDUOUS	4"	12'	11.0'
T82	DECIDUOUS	12"	12'	13.0'
T83	DECIDUOUS	36"	48'	47.3'
T84	DECIDUOUS	12"	24'	30.7'

SCALE 1" = 50'

N

LEGEND

- FOUND MONUMENT
- STORM SEWER MANHOLE
- SEWER MANHOLE
- WATER VALVE
- CURB STOP
- FIRE HYDRANT
- WATER METER PIT
- LIGHT POLE
- POST
- INLET
- MAIL BOX
- GAS METER
- TELEPHONE BOX
- POWER POLE
- SIGN
- MAIL BOX
- MONITORING WELL
- STUMP
- ELECTRIC BOX
- CABLE TV BOX
- TREE DRIP AREA
- WATER LINE
- STORM SEWER
- TELEPHONE LINE
- STORM SEWER
- SEWER
- GAS LINE
- FENCE
- CABLE TV
- ELECTRIC LINE
- ELECTRIC LINE

VICINITY MAP

(NO SCALE)

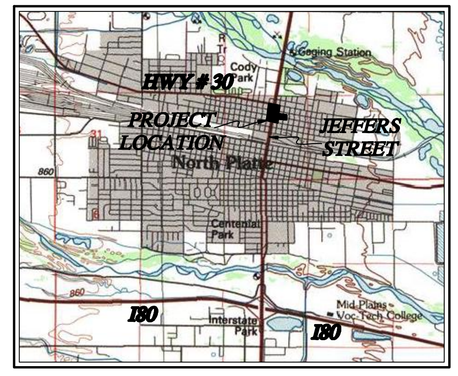

UTILITY LEGEND

Cable T.V. – Charter Communications 1-308-532-3980

Telephone – Quest 1-800-244-1111

Electric – City of North Platte/Boyd Geisler 1-308-535-6740 Ext. 126

Sanitary Sewer – City of North Platte/Marty Mora 1-308-535-6740 Ext. 5

Water – City of North Platte/Marty Mora 1-308-535-6740 Ext. 5

Storm Sewer – City of North Platte/Marty Mora 1-308-535-6740 Ext. 5

Traffic Signals – City of North Platte/Ralph Quick 1-308-535-6740

Gas – NW Energy/Art Storm 1-308-520-0643

UTILITY NOTES:

All underground utility locations are shown as approximate locations. All utilities need to be verified prior to Drilling.

NEBRASKA DEPARTMENT OF ENVIRONMENTAL QUALITY

1200 "N" Street, Suite 400
PO Box 98922
Lincoln, Nebraska 68509
Phone – (402) 471-2186
Fax – (402) 471-2909

200 S. Silber
North Platte Nebraska 69101
Phone – (308) 535-8143

SURVEYOR'S NOTES:

CITY G.I.S. WAS USED FOR LOCATION OF UTILITIES AND FOR SHAPES OF BUILDINGS.
BASIS OF ELEVATION WAS BASED FROM A NGS CONTROL POINT NAMED E-23 RESET RECOVERED AT THE NW CORNER OF THE NEBRASKA DEPARTMENT OF ROADS DIST. 6 HEADQUARTERS AT 1321 N. JEFFERS STREET, (NAVD 88 DATUM)

SURVEYOR'S CERTIFICATE

I do hereby certify that, under my personal supervision, this drawing was prepared from actual field work completed this 21st day of April, 2008, and is correct to the best of my knowledge.

Ryan E. Dickinson, Registered Land Surveyor
Nebraska Reg. No. 554

DICKINSON LAND SURVEYORS, INC.

NEBRASKA AND COLORADO CERTIFIED

406 WEST 3rd STREET, OGALLALA, NEBRASKA 69153

OFFICE: 308-284-8440 www.dickinsonlandsurveyors.com